


Proposed Ground Floor Plan 1:50

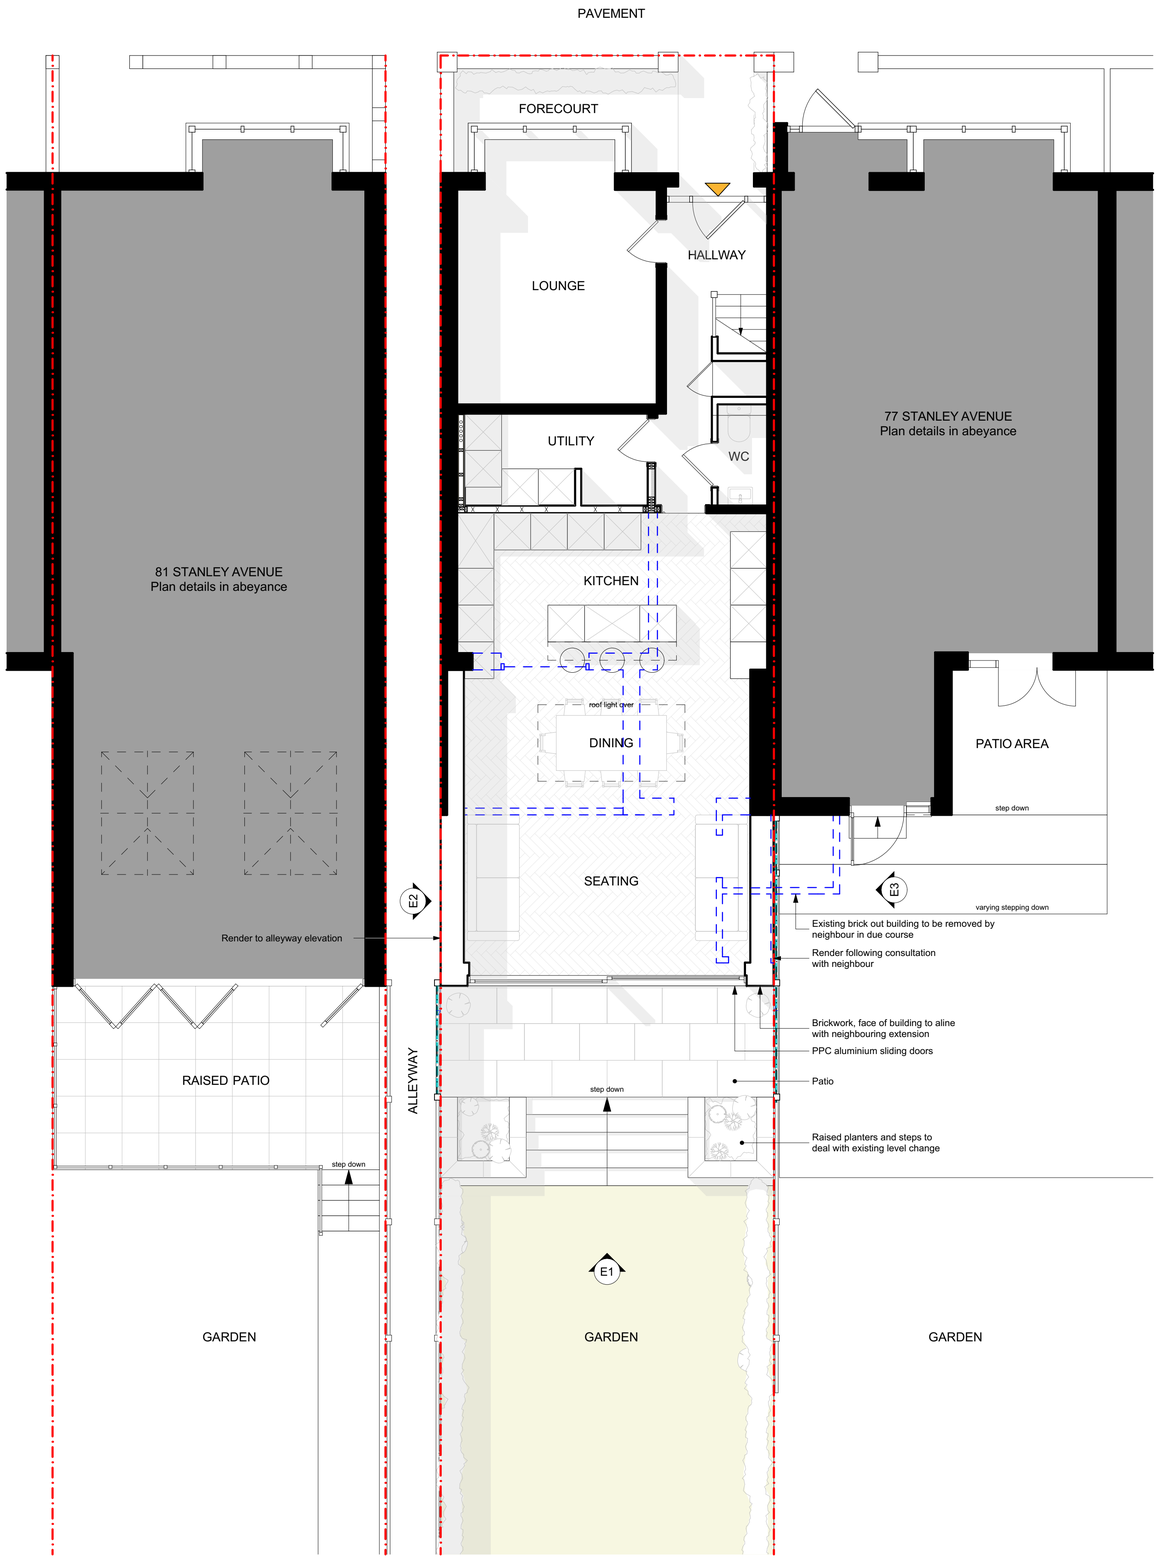


Proposed First Floor Plan 1:50

| rev. | date | changes description | issued by |
|---|---|---|---|
| P01 | 12/05/2025 | Planning Issue | DF |

0 1 2 3 4 5m

Existing
Proposed
Site boundary
To be removed

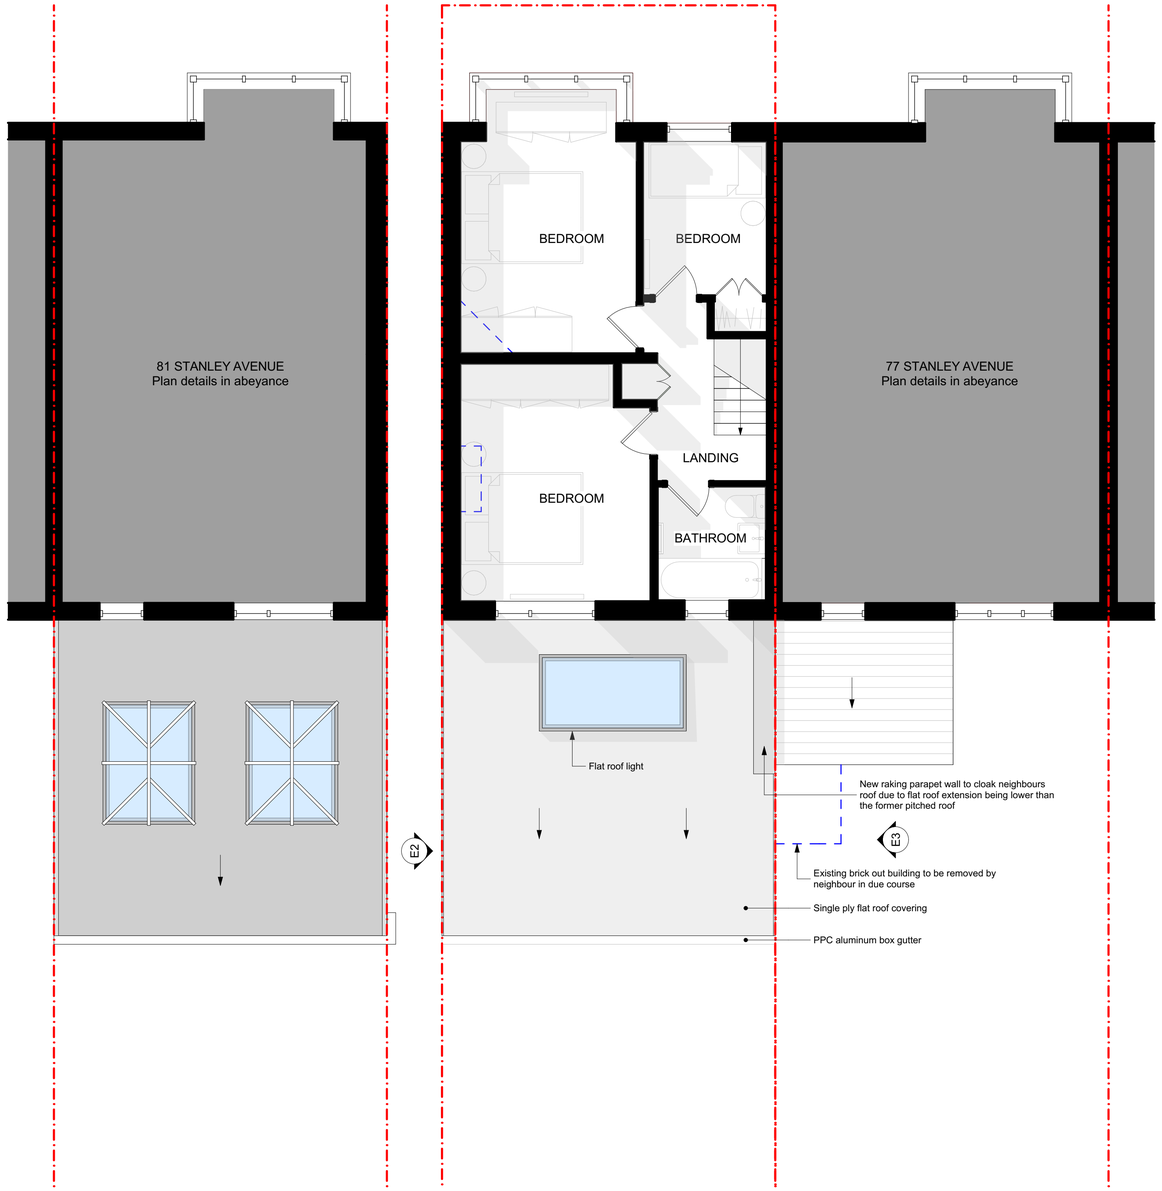ARCHI BUILD

this drawing is the copyright of ARCHIBUILD and may not be copied, altered or reproduced in any way or passed to a third party without written authority. All dimensions subject to site survey and site verification. Do not scale for construction ©

www.archibuild.uk
hello@archibuild.uk
t: 02393 812350
m: 07500 662998

drawn by **DF**
date created
checked by **Client**
scale at A1 **1:50**

project title
**79 Stanley Avenue, Portsmouth, PO3 6PL**
document title
**Proposed Plans**

project **Stanley Avenue**
number **002**
suitability description **Planning**
revision **P01**