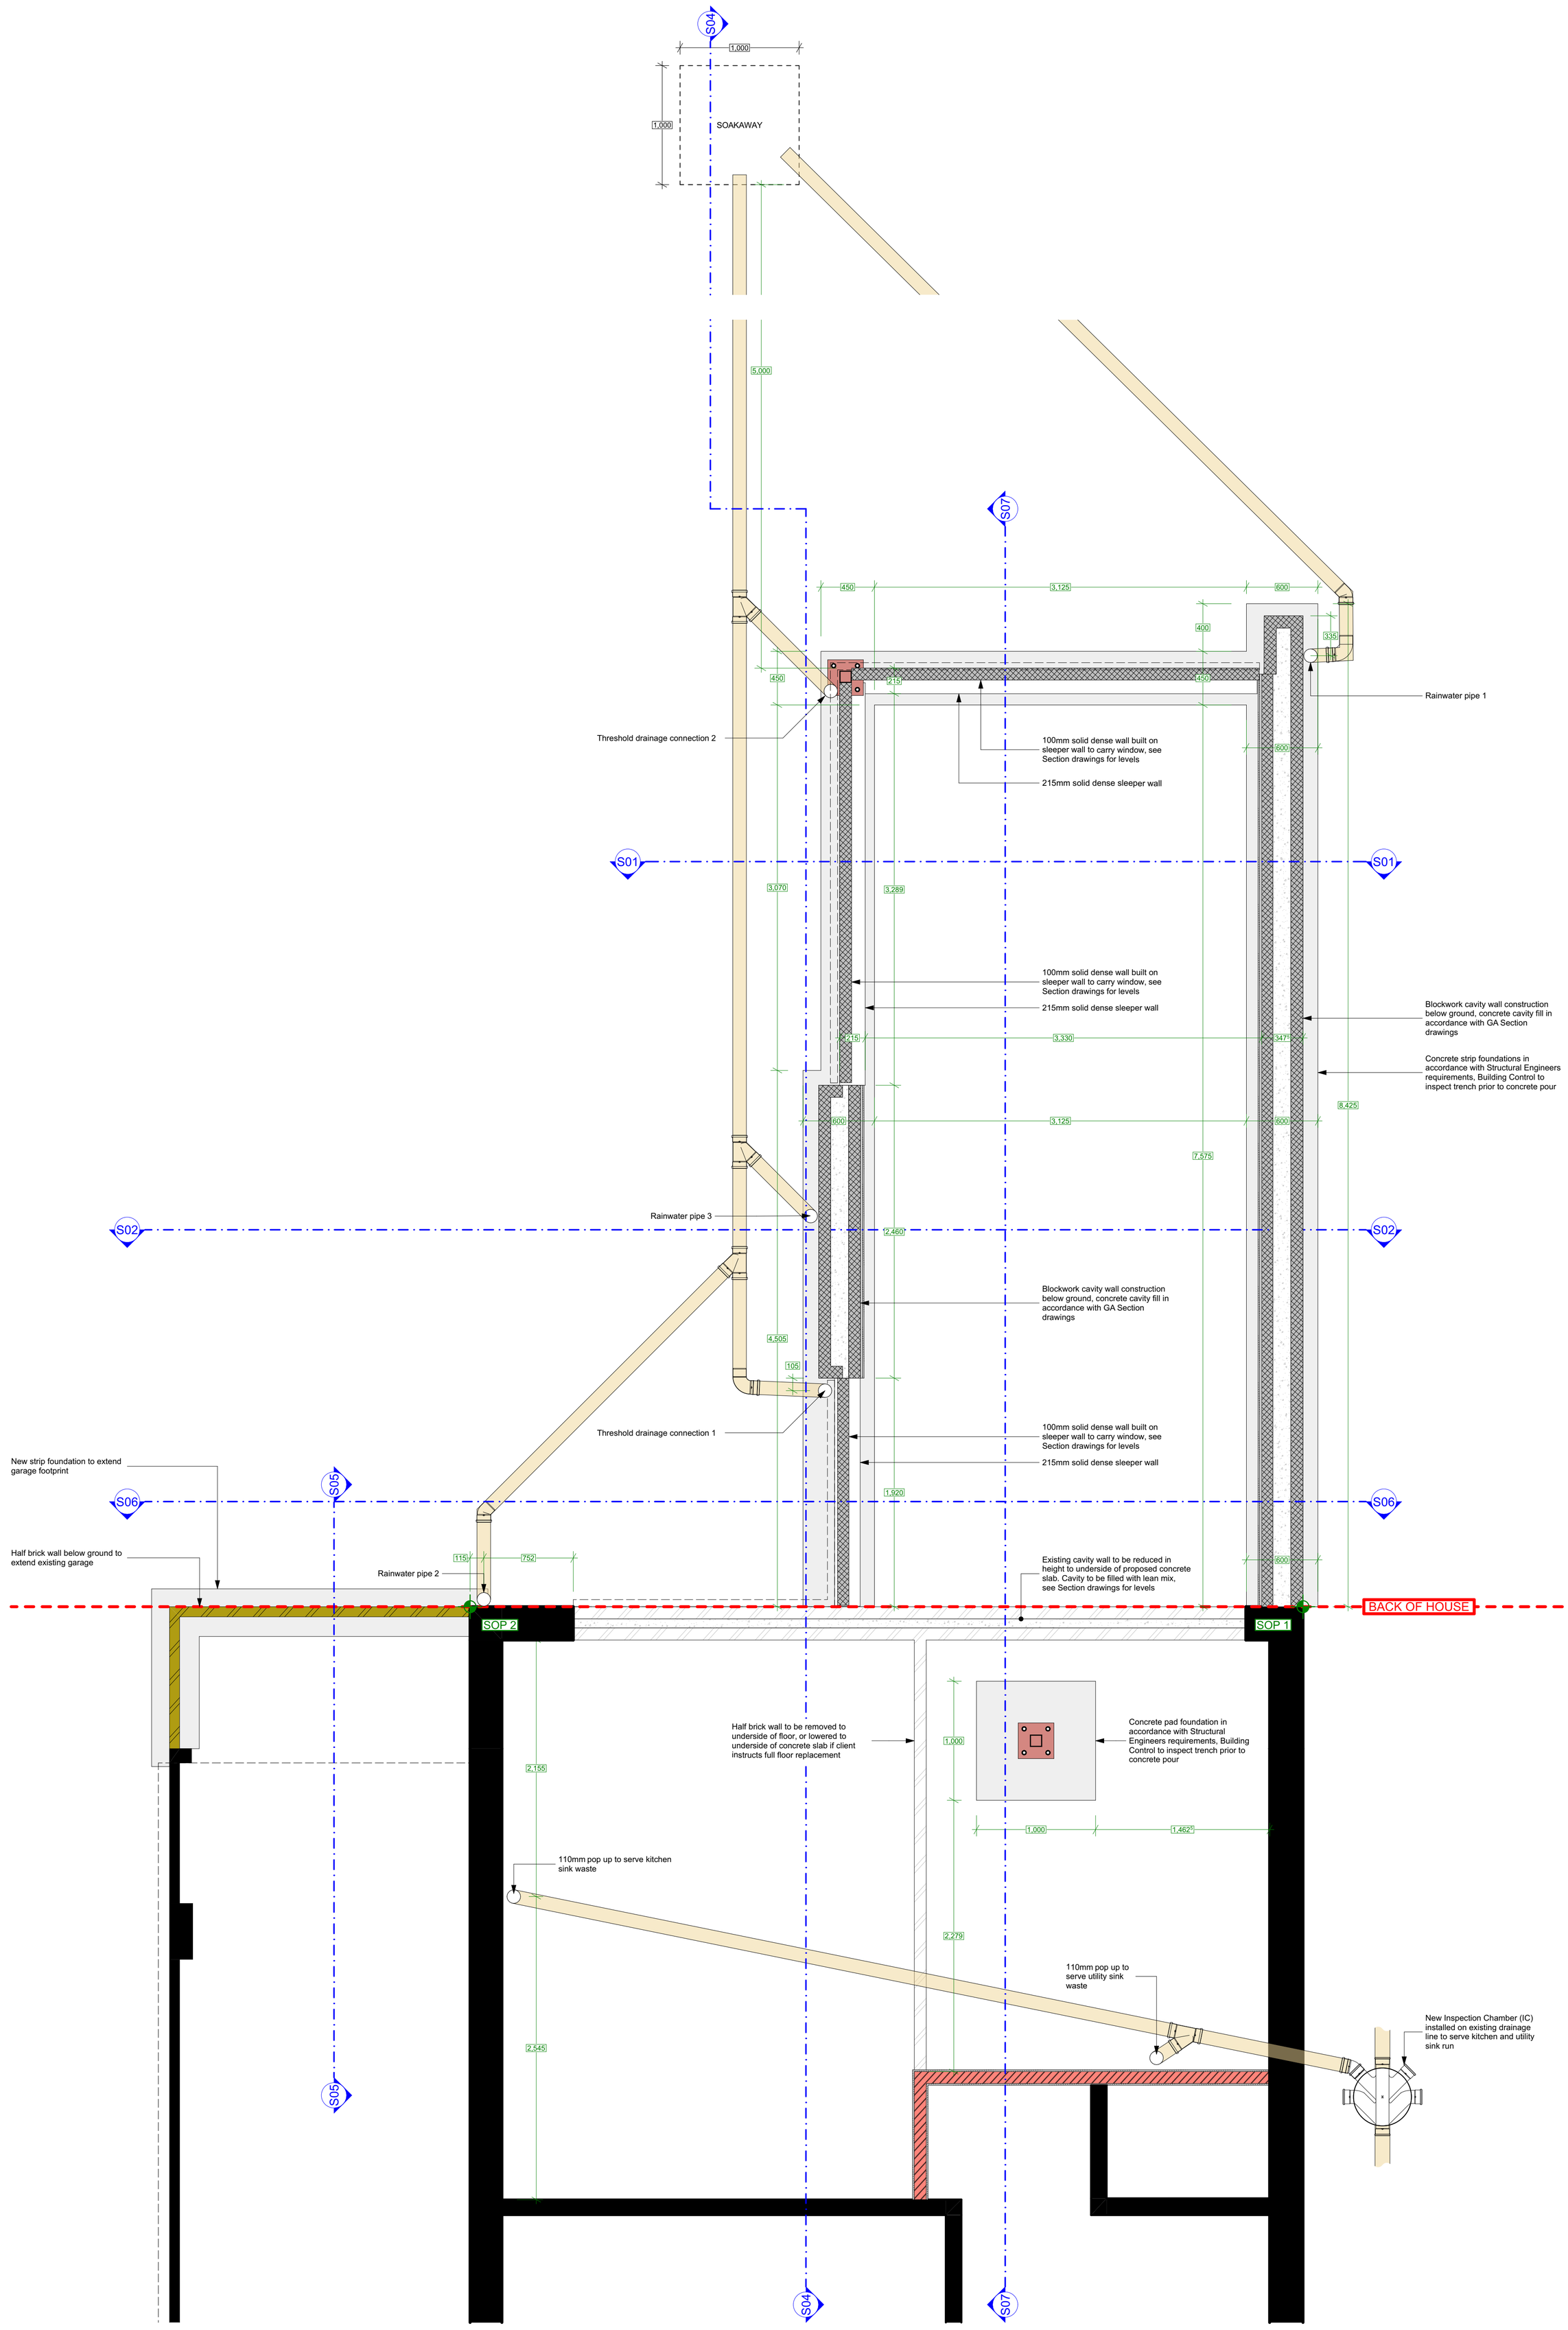

rev.	date	changes description	issued by
T01	21/11/2025	First Technical Issue	

ARCHI BUILD

this drawing is the copyright of ARCHIBUILD and may not be copied, altered or reproduced in any way or passed to a third party without written authority. All dimensions subject to site survey and site verification. Do not scale for construction ©

www.archibuild.uk
hello@archibuild.uk
t: 02393 812350
m: 07500 662998

drawn by	date created	project title	project	number
DF	21/11/2025	33 Beechcroft Road	Beechcroft Road	0101
checked by	scale at A2	document title	suitability description	revision
Client	1:25	Foundation Plan	Technical Issue	T01